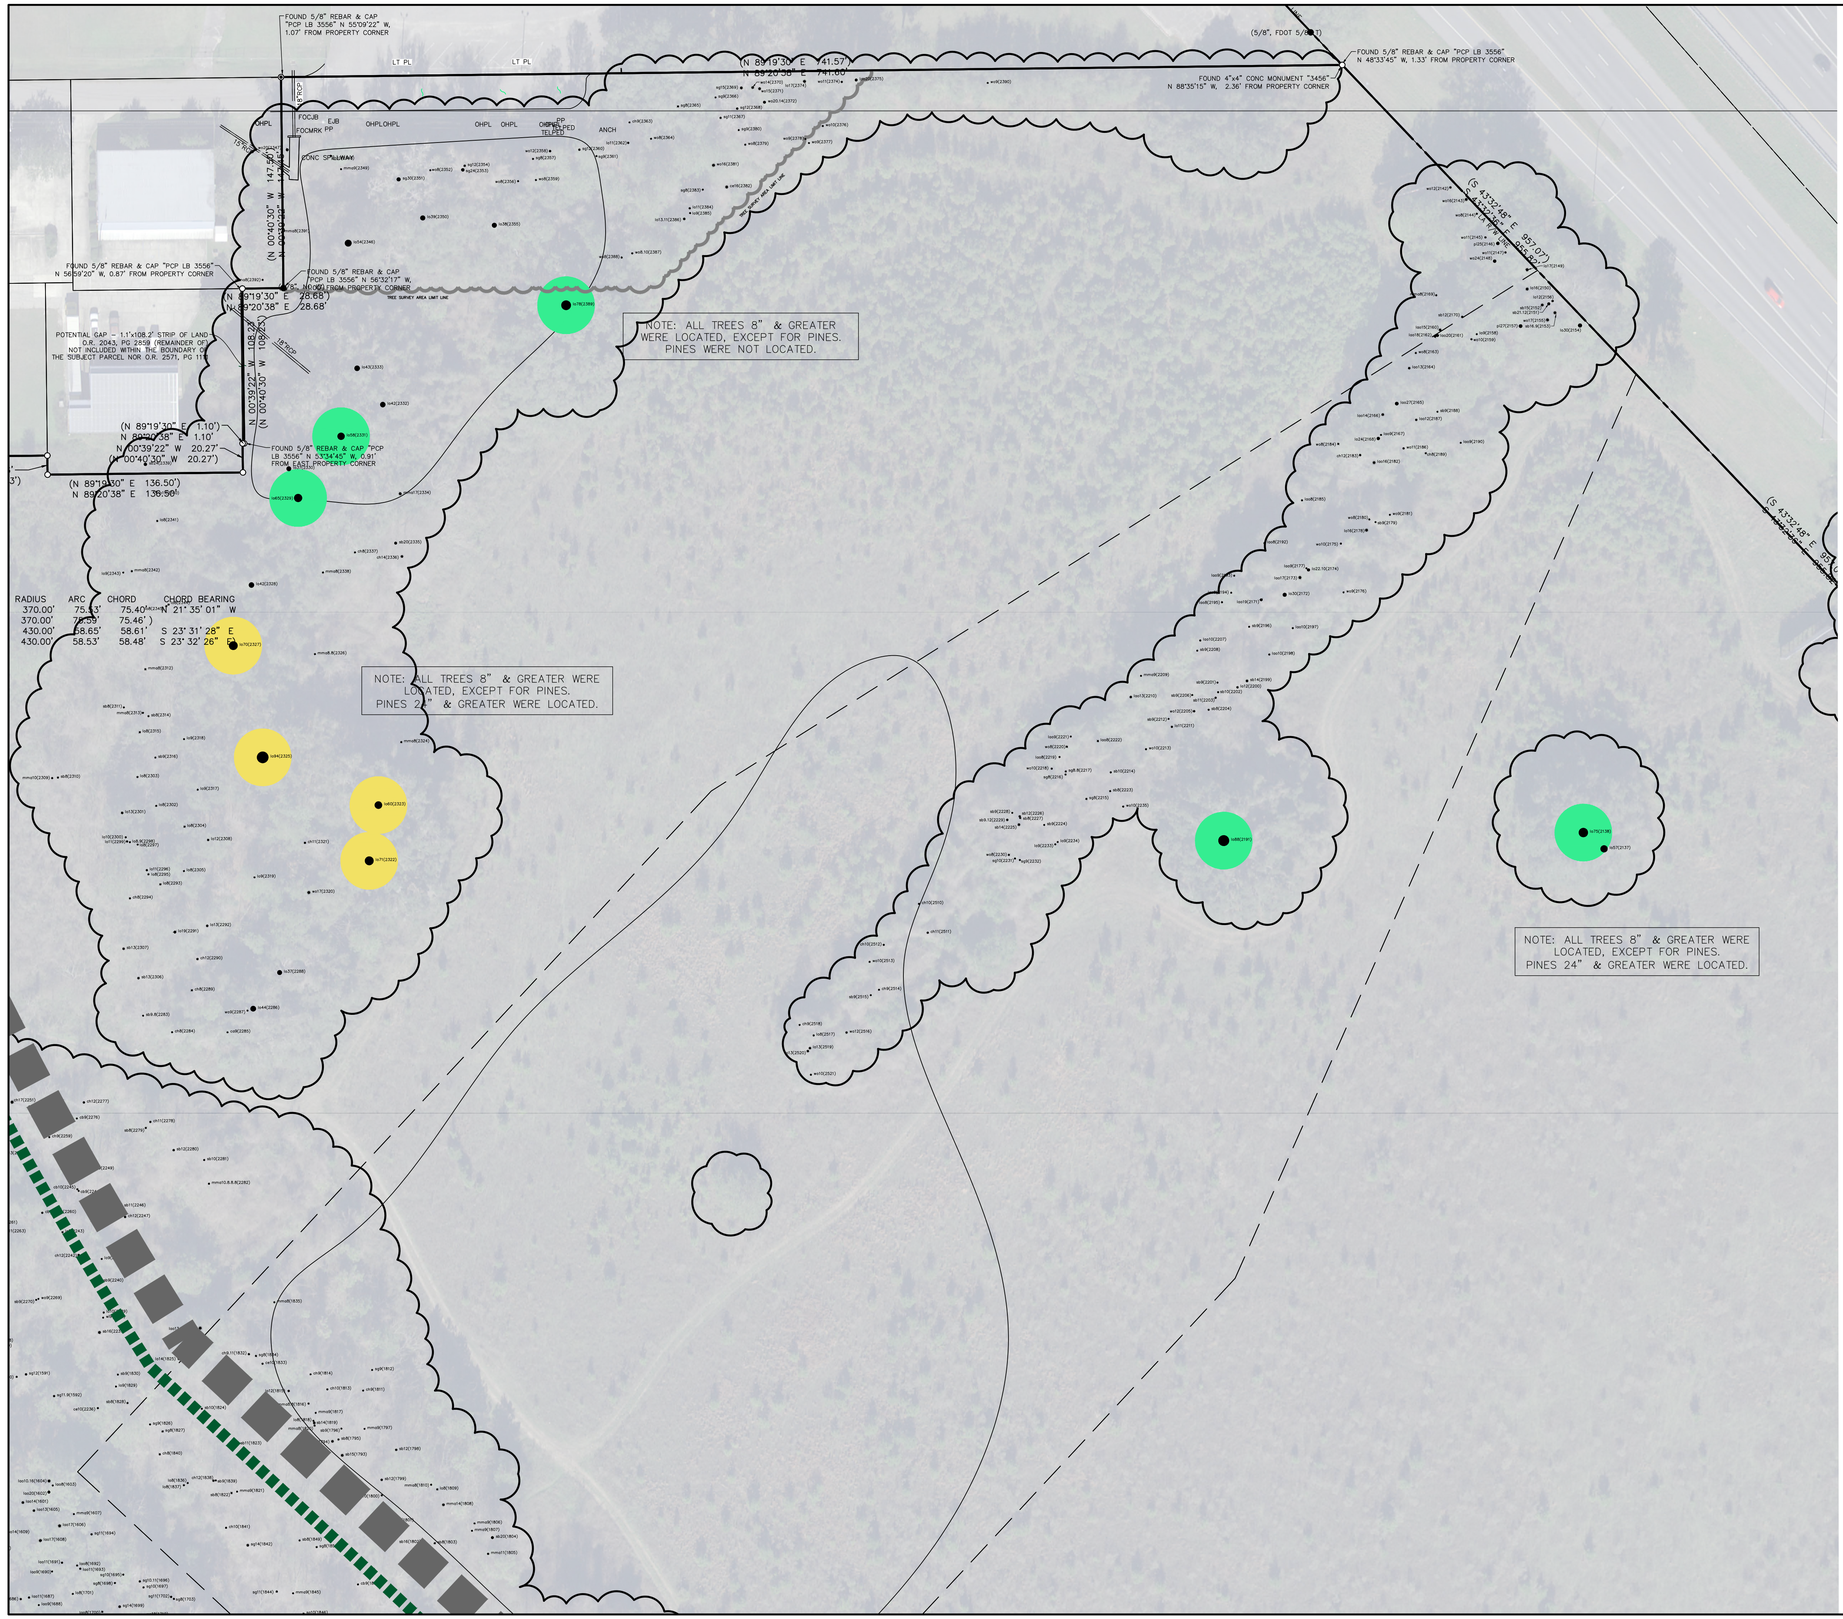

LEGEND

- EXISTING TREE CANOPY TO REMAIN
- EXISTING TREE CANOPY AREA
- TO BE DEDICATED PUBLIC RIGHT-OF-WAY
- CONCEPTUAL BIKE/PEDESTRIAN MULTI-USE PATH

TREE LEGEND:

THE ONLY TREES LOCATED FOR THIS SURVEY WERE 8" AND GREATER IN DIAMETER (DIAMETER MEASURED 4.5' ABOVE GRADE)

LOCATION / SPECIES / DIAMETER AT 4.5' ABOVE GRADE

		SIZE/COMMON NAME
ch13.	=	13" CHERRY
ho9.	=	9" HOLLY
la08.	=	8" LAUREL OAK
li8.	=	8" LIVE OAK
pa10.	=	10" PALM
pi16.	=	16" PINE
ru13.	=	13" RED OAK
sh08.	=	8" SHUMARD OAK
sb11.	=	11" SUGARBERRY
sg8.	=	8" SWEETGUM
wa13.	=	13" WATER OAK

- RATING 2
- RATING 3
- RATING 4
- RATING 5

eda consultants inc.
EB 2389
720 S.W. 2nd Ave, South Tower, Suite 300
GAINESVILLE, FLORIDA 32601
TEL. (352) 373-3541
www.edafl.com mail@edafl.com

NORTH

SCALE: 1" = 50'

0 25 50 100

GRAPHIC SCALE

No.	Date	Comment

Professional Engineer of Record:

Sergio Reyes, P.E.
Florida Registration Number
47311 c/o Consultants, Inc.
720 SW 2nd Avenue
South Tower, Suite 300
Gainesville, Florida 32601

Digitally signed by Sergio Reyes P.E. 47311 State of Florida
Date: 2021.04.30 11:28:07 -04'00'

Sergio J. Reyes, P.E. — 47311
Engineer — Certificate No.

Project No: 19-068

Project phase: PRELIMINARY DEVELOPMENT PLAN

Project title: SPRINGHILLS - SW QUADRANT

Sheet title: TREE PRESERVATION PLAN

Designed: SJR
Drawn: MJS
Checked: CBS
Date: 04/15/21

Sheet No.: C0.32

\\server3\engrprojects\PREIT - SW Quad\Plans\Current DWG\PDP\P19068PDP1.dwg, C0.32 TREE PRESERVATION PLAN, 4/28/2021 3:50:19 PM, TAR_.DWG To PDF.pc3