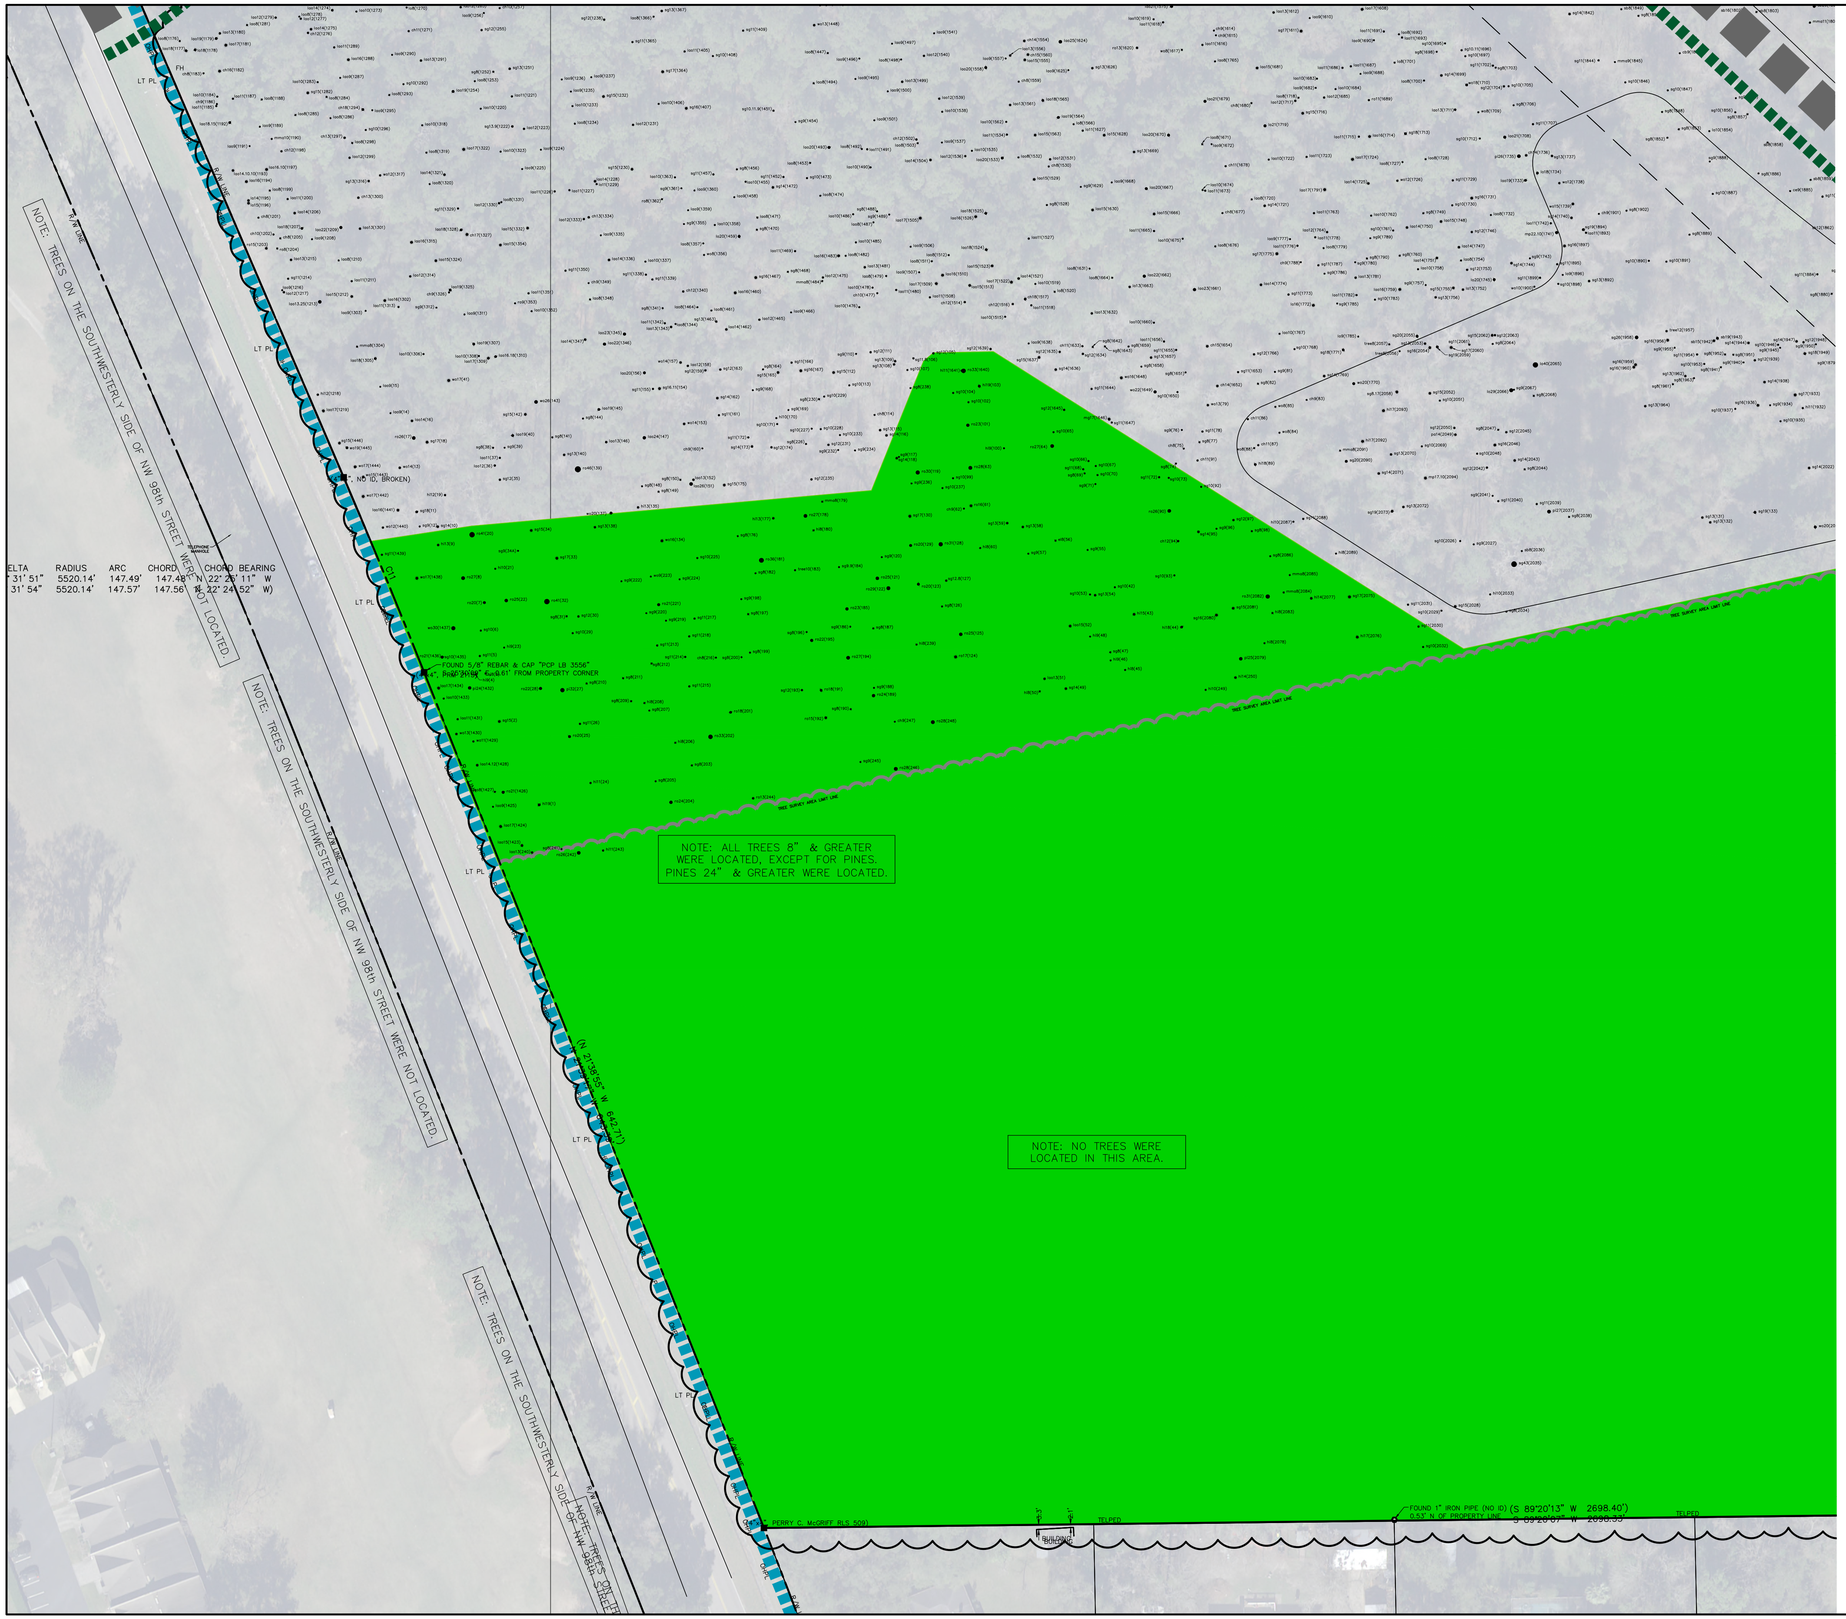

ELTA	RADIUS	ARC	CHORD	CHORD BEARING
31° 51"	5520.14'	147.49'	147.48'	(N 22° 26' 11" W)
31° 54"	5520.14'	147.57'	147.56'	(N 22° 24' 52" W)

LEGEND

- EXISTING TREE CANOPY TO REMAIN
- EXISTING TREE CANOPY AREA
- TO BE DEDICATED PUBLIC RIGHT-OF-WAY
- CONCEPTUAL BIKE/PEDESTRIAN MULTI-USE PATH

TREE LEGEND:

THE ONLY TREES LOCATED FOR THIS SURVEY WERE 8" AND GREATER IN DIAMETER (DIAMETER MEASURED 4.5' ABOVE GRADE)

LOCATION / SPECIES / DIAMETER AT 4.5' ABOVE GRADE		SIZE/COMMON NAME
ch13.	=	13" CHERRY
ho9.	=	9" HOLLY
la08.	=	8" LAUREL OAK
li8.	=	8" LIVE OAK
pa10.	=	10" PALM
pi16.	=	16" PINE
ro13.	=	13" RED OAK
sh08.	=	8" SHUMARD OAK
sb11.	=	11" SUGARBERRY
sg8.	=	8" SWEETGUM
wa13.	=	13" WATER OAK

- RATING 2
- RATING 3
- RATING 4
- RATING 5

eda consultants inc.
EB 2389
720 S.W. 2nd Ave, South Tower, Suite 300
GAINESVILLE, FLORIDA 32601
TEL. (352) 373-3541
www.edafl.com mail@edafl.com

NORTH

SCALE: 1" = 20'

0 10 20 40

GRAPHIC SCALE

No.	Date	Comment

Professional Engineer of Record:

Sergio Reyes, P.E.
Florida Registration Number
47311 eda Consultants, Inc.
720 SW 2nd Avenue
South Tower, Suite 300
Gainesville, Florida 32601

Digitally signed by Sergio Reyes P.E. 47311 State of Florida
Date: 2021.04.30 11:32:51 -04'00'

Sergio J. Reyes, P.E. — Engineer
47311 — Certificate No.

Project No: 19-068

Project phase: PRELIMINARY DEVELOPMENT PLAN

Project title: SPRINGHILLS - SW QUADRANT

Sheet title: TREE PRESERVATION PLAN

Designed: SJR
Drawn: MJS
Checked: CBS
Date: 04/15/21

Sheet No.: C0.36

\\server3\engprojects\PREIT - SW Quad\Plans\Current DWG\PDP\P19068PDP1.dwg, C0.36 TREE PRESERVATION PLAN, 4/28/2021 3:51:20 PM, TAR, _DWG To PDF.pc3