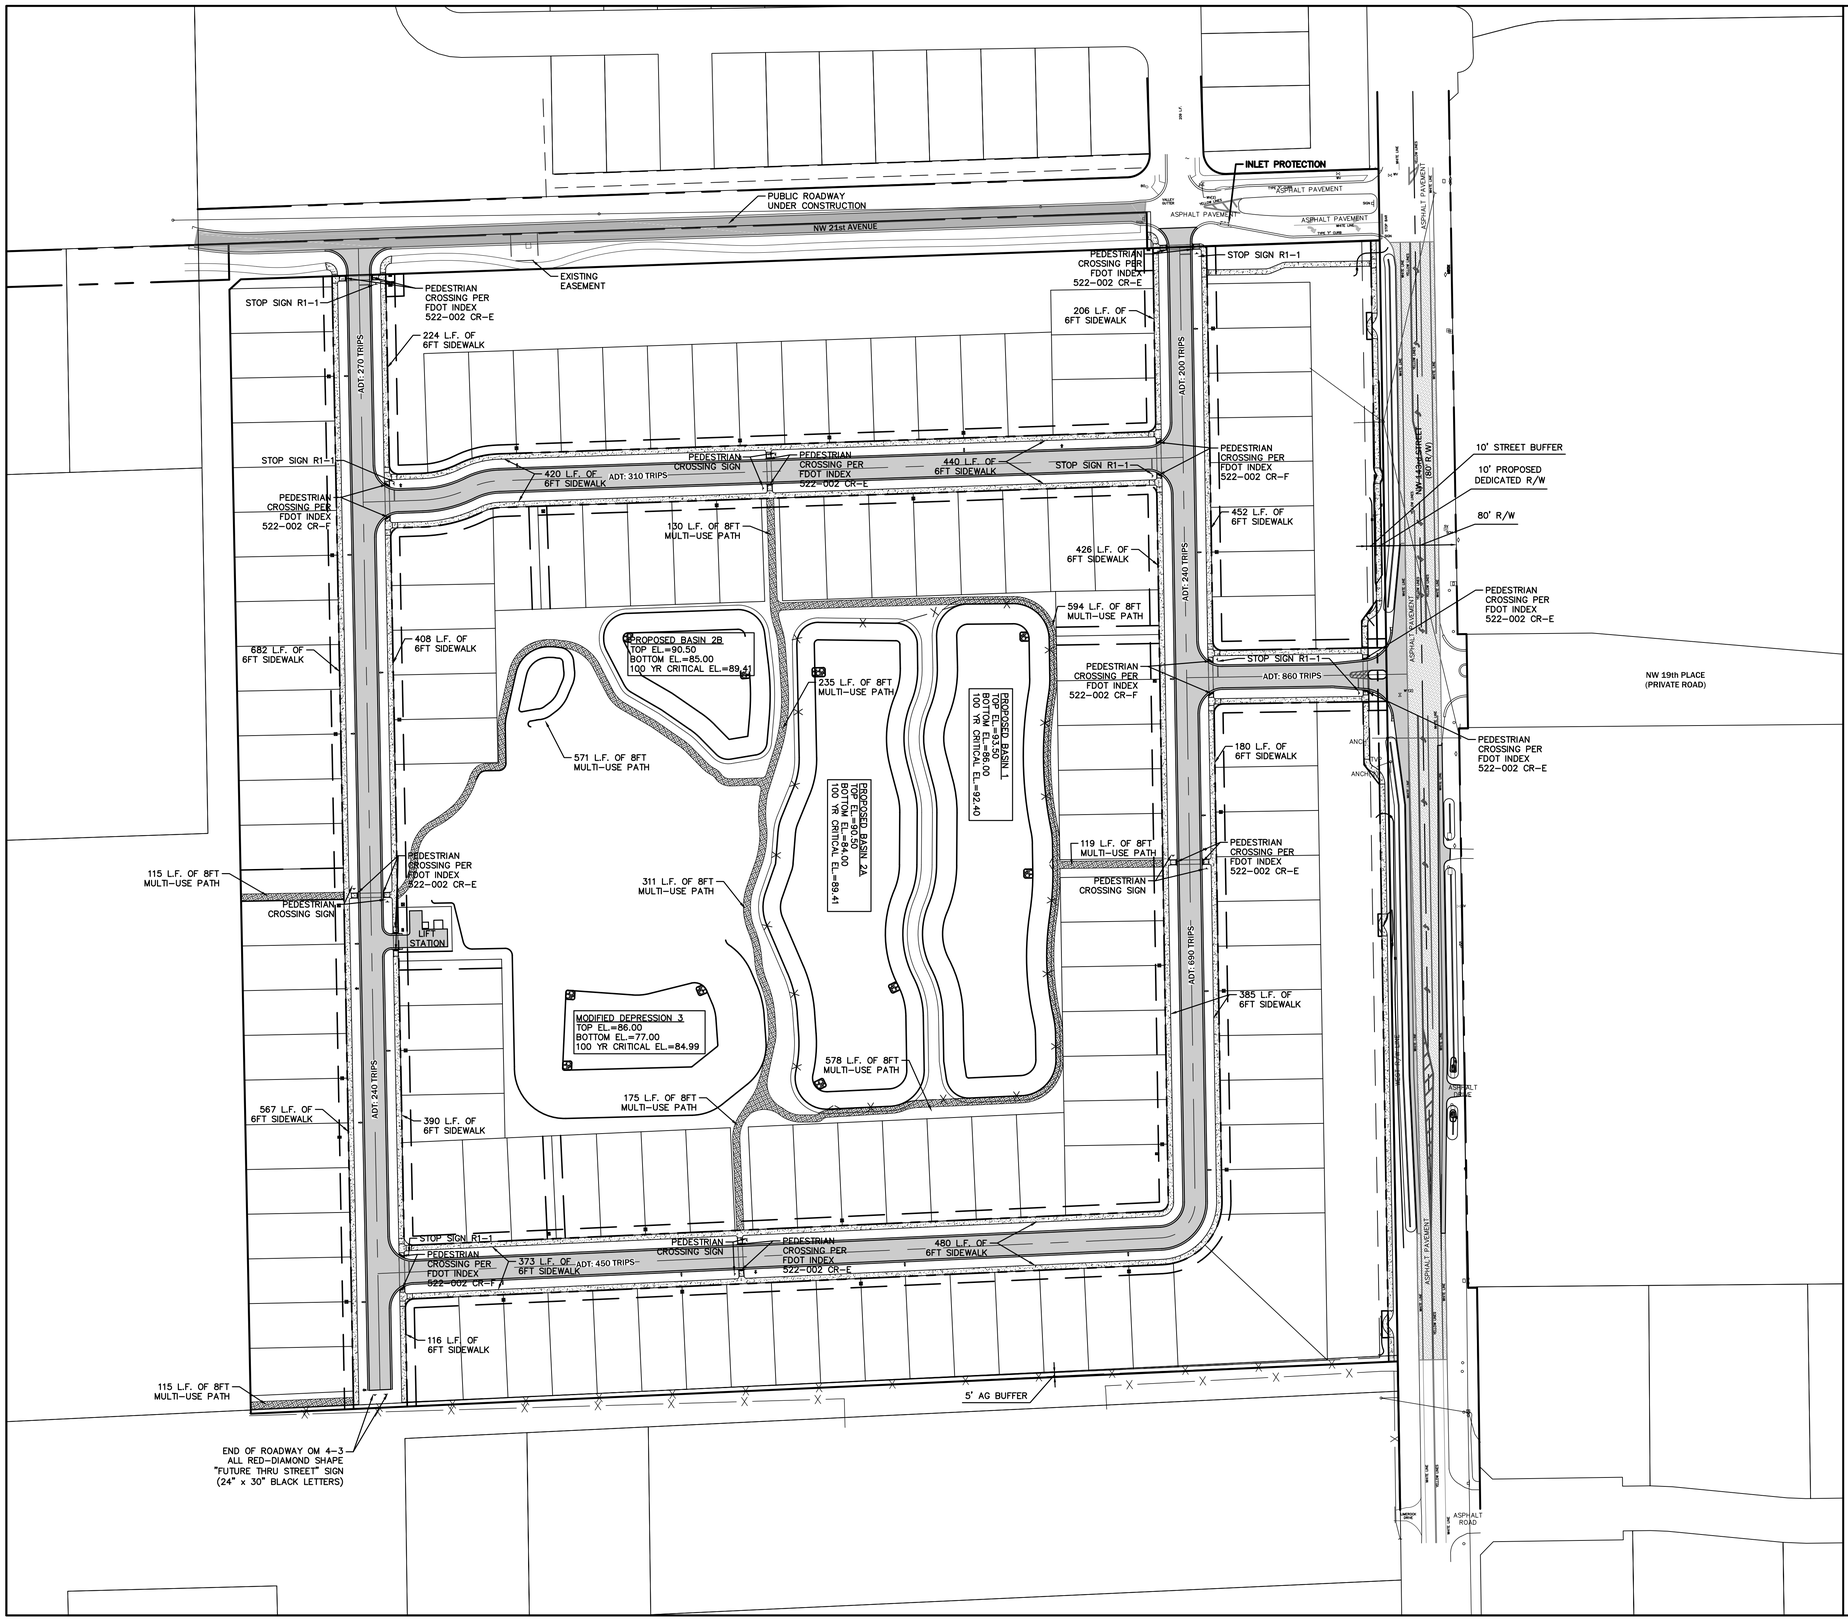

NOTE: FOR TRAFFIC DISTRIBUTION SUMMARY, SEE "SITE ACCESS TRAFFIC ANALYSIS" REPORT PREPARED BY KIMLEY-HORN, DATED 03/20/19.

eda
engineers • surveyors • planners
EB 2389
2404 N.W. 43rd ST, GAINESVILLE, FLORIDA 32606-6602
TEL. (352) 373-3541 FAX. (352) 373-7249
www.edafl.com mail@edafl.com

NORTH

SCALE: 1" = 80'

0 40 80 160

GRAPHIC SCALE

No.	Date	Comment

Professional Engineer of Record:

SERGIO J. REYES LICENSE No. 47311 STATE OF FLORIDA PROFESSIONAL ENGINEER

Sergio J. Reyes, P.E. 47311
Engineer Cerlificate No.

Project No: 18-138

Project phase: COUNTY RESUBMITTAL

Project title: DRAKE MEADOWS SUBDIVISION ALACHUA COUNTY, FLORIDA

Sheet title: GENERAL DEVELOPMENT AND TRANSPORTATION NETWORK PLAN

Designed:	SJR	Sheet No.:
Drawn:	SLP	C010
Checked:	CSV	
Date:	10/21/19	

\\Server3\engprojects\Farnsworth - Parkwood Trematerra - Drake Meadows\Plans\Current DWG\Construction Plans\(18138)1.dwg, C010 - DEV & TRAN, 10/18/2019 3:55:44 PM, _DWG To PDF.pc3, SLP