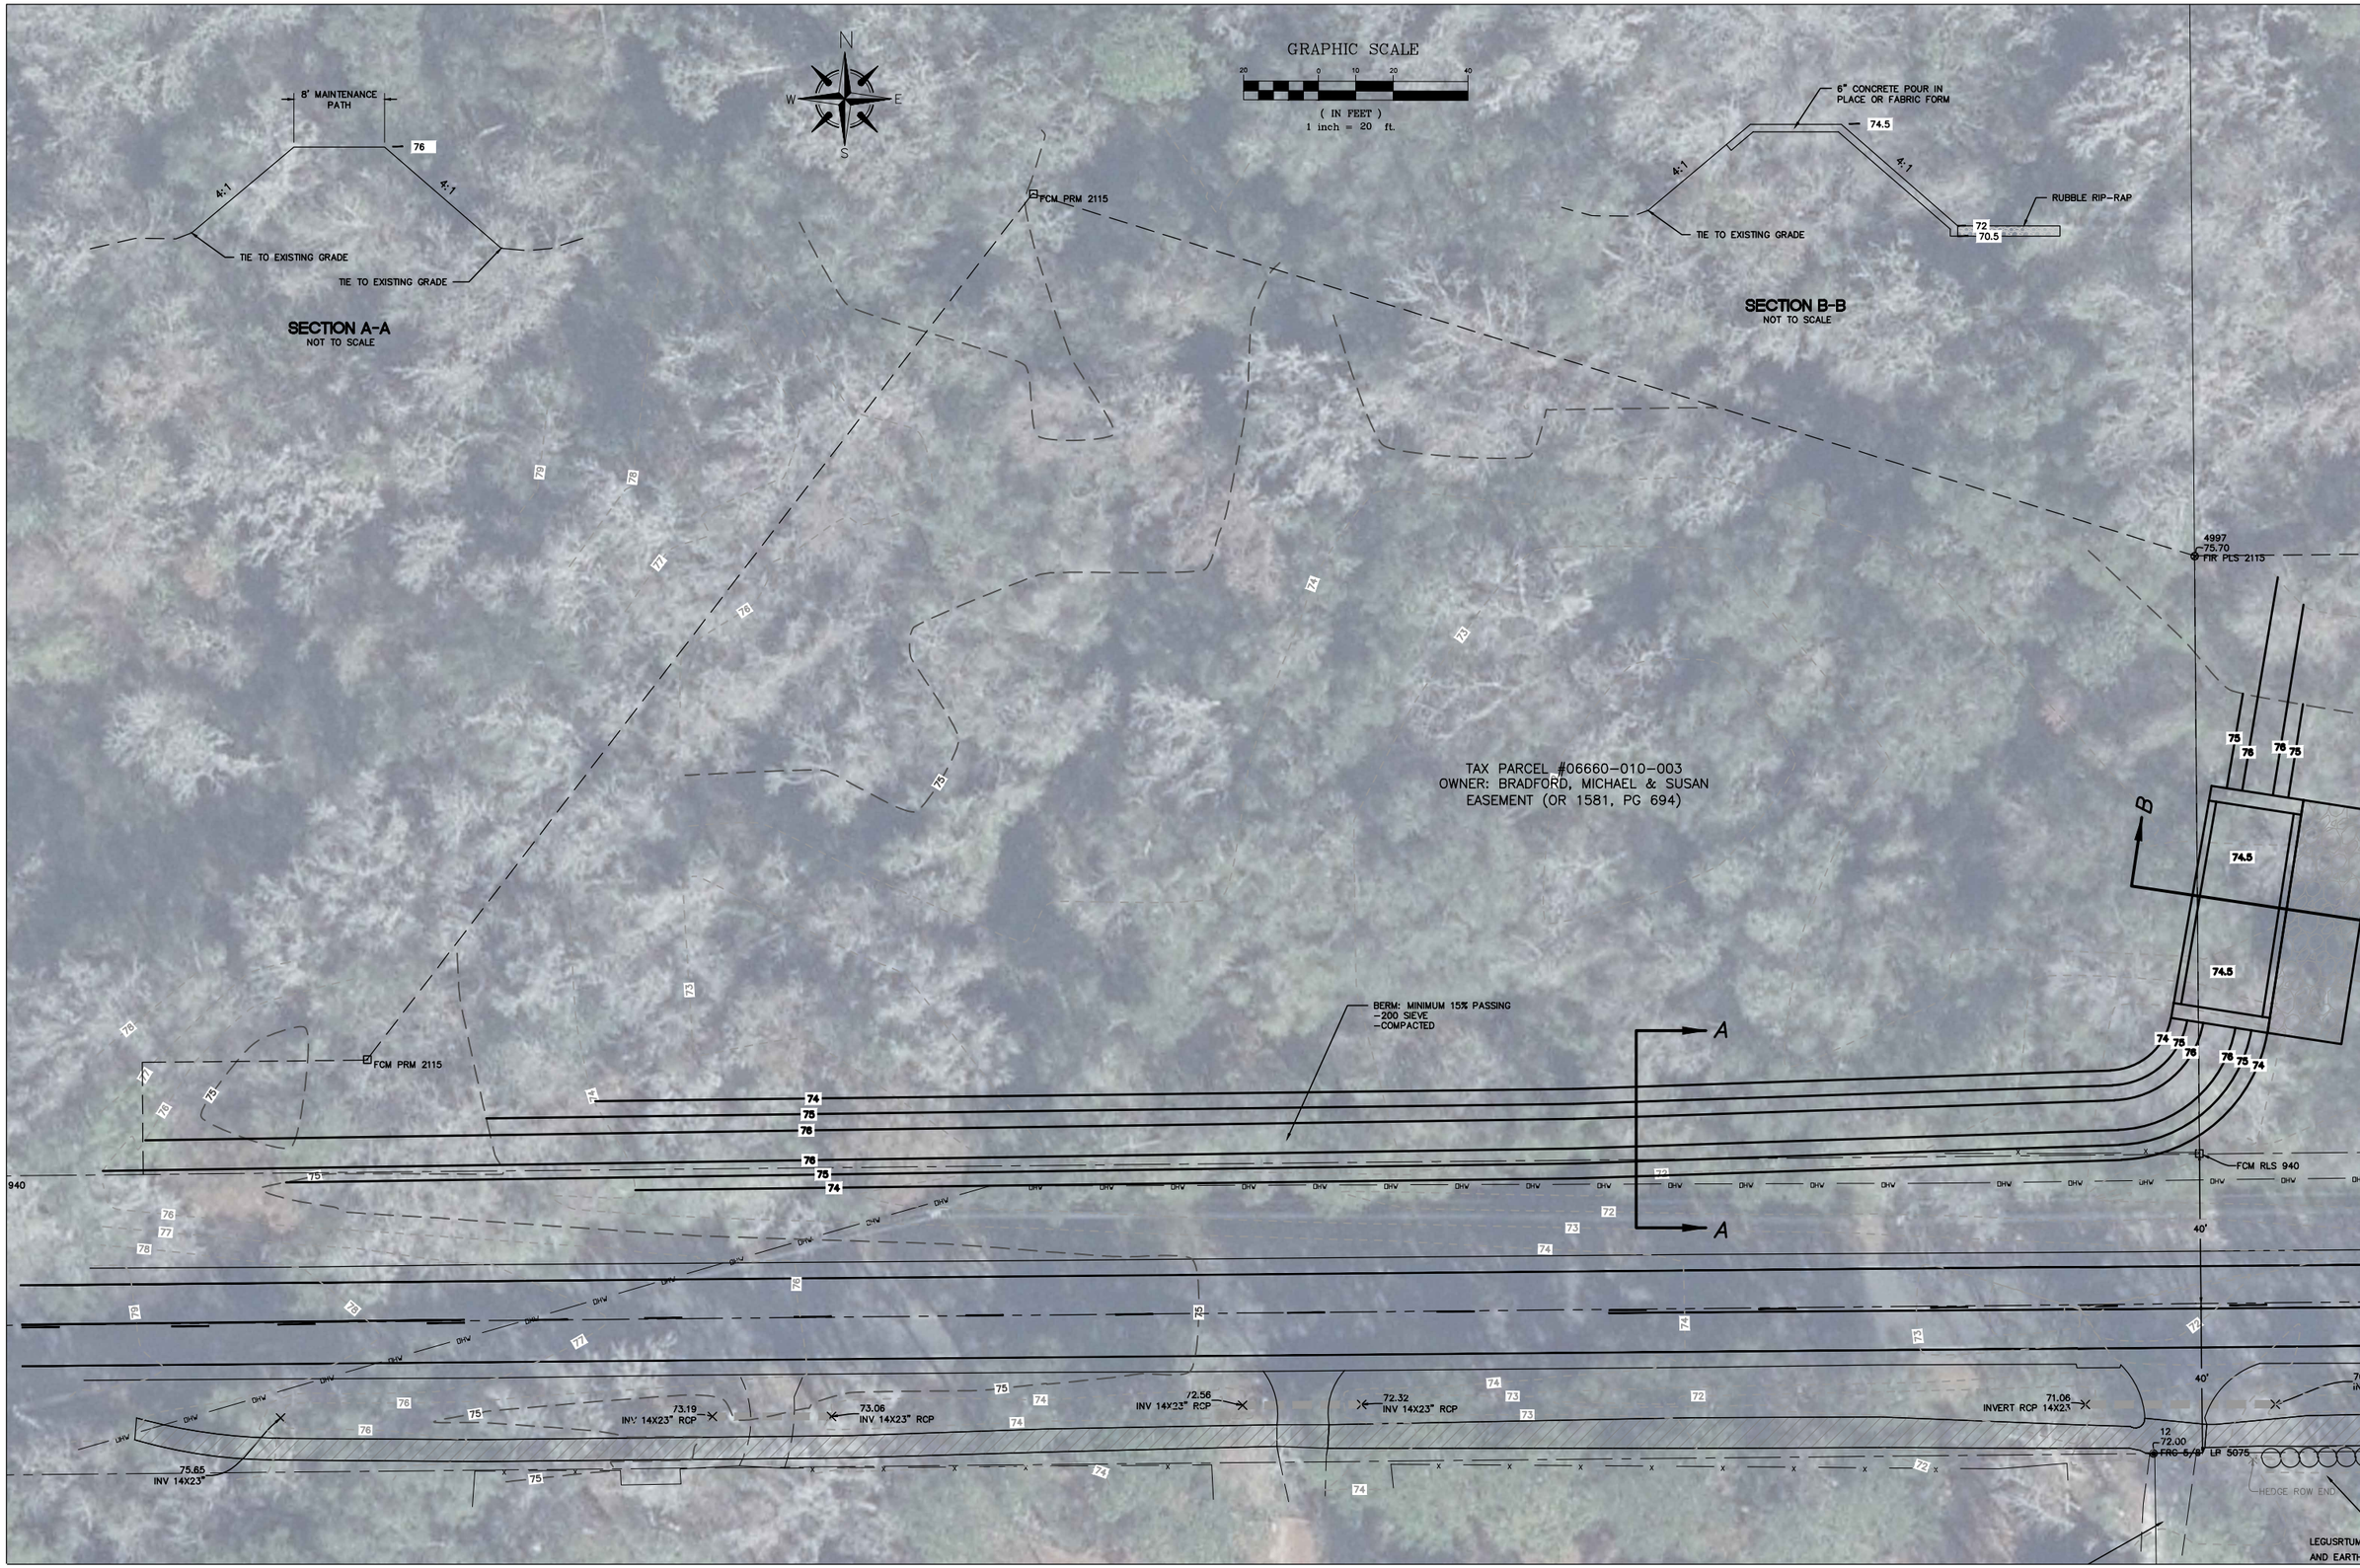


# SW 91 STREET AND SW 8 AVE

STORMWATER MODIFCATIONS

PLAN VIEWS

1


ALACHUA COUNTY
PUBLIC WORKS
ENGINEERING
PHONE: 352-374-5245 – FAX: 352-337-6243
MAILING ADDRESS: 5620 NW 120TH LANE, GAINESVILLE, FL 32653


| | |
|---|---|
| DATE: | MAY 2019 |
| SCALE: | AS SHOWN |
| DRAWN BY: | M. ROBINSON |
| DESIGNED BY: | J. LINK |
| REVIEWED BY: | J.A. FLEGERT |

ENGINEER'S SEAL
RAMON D. GAVARRETE, P.E.
FLORIDA REG. NO. 51372
DATE:

M.A.B. BP001091
05/01/19 13:54

VALID ONLY WITH EMBOSSED SEAL