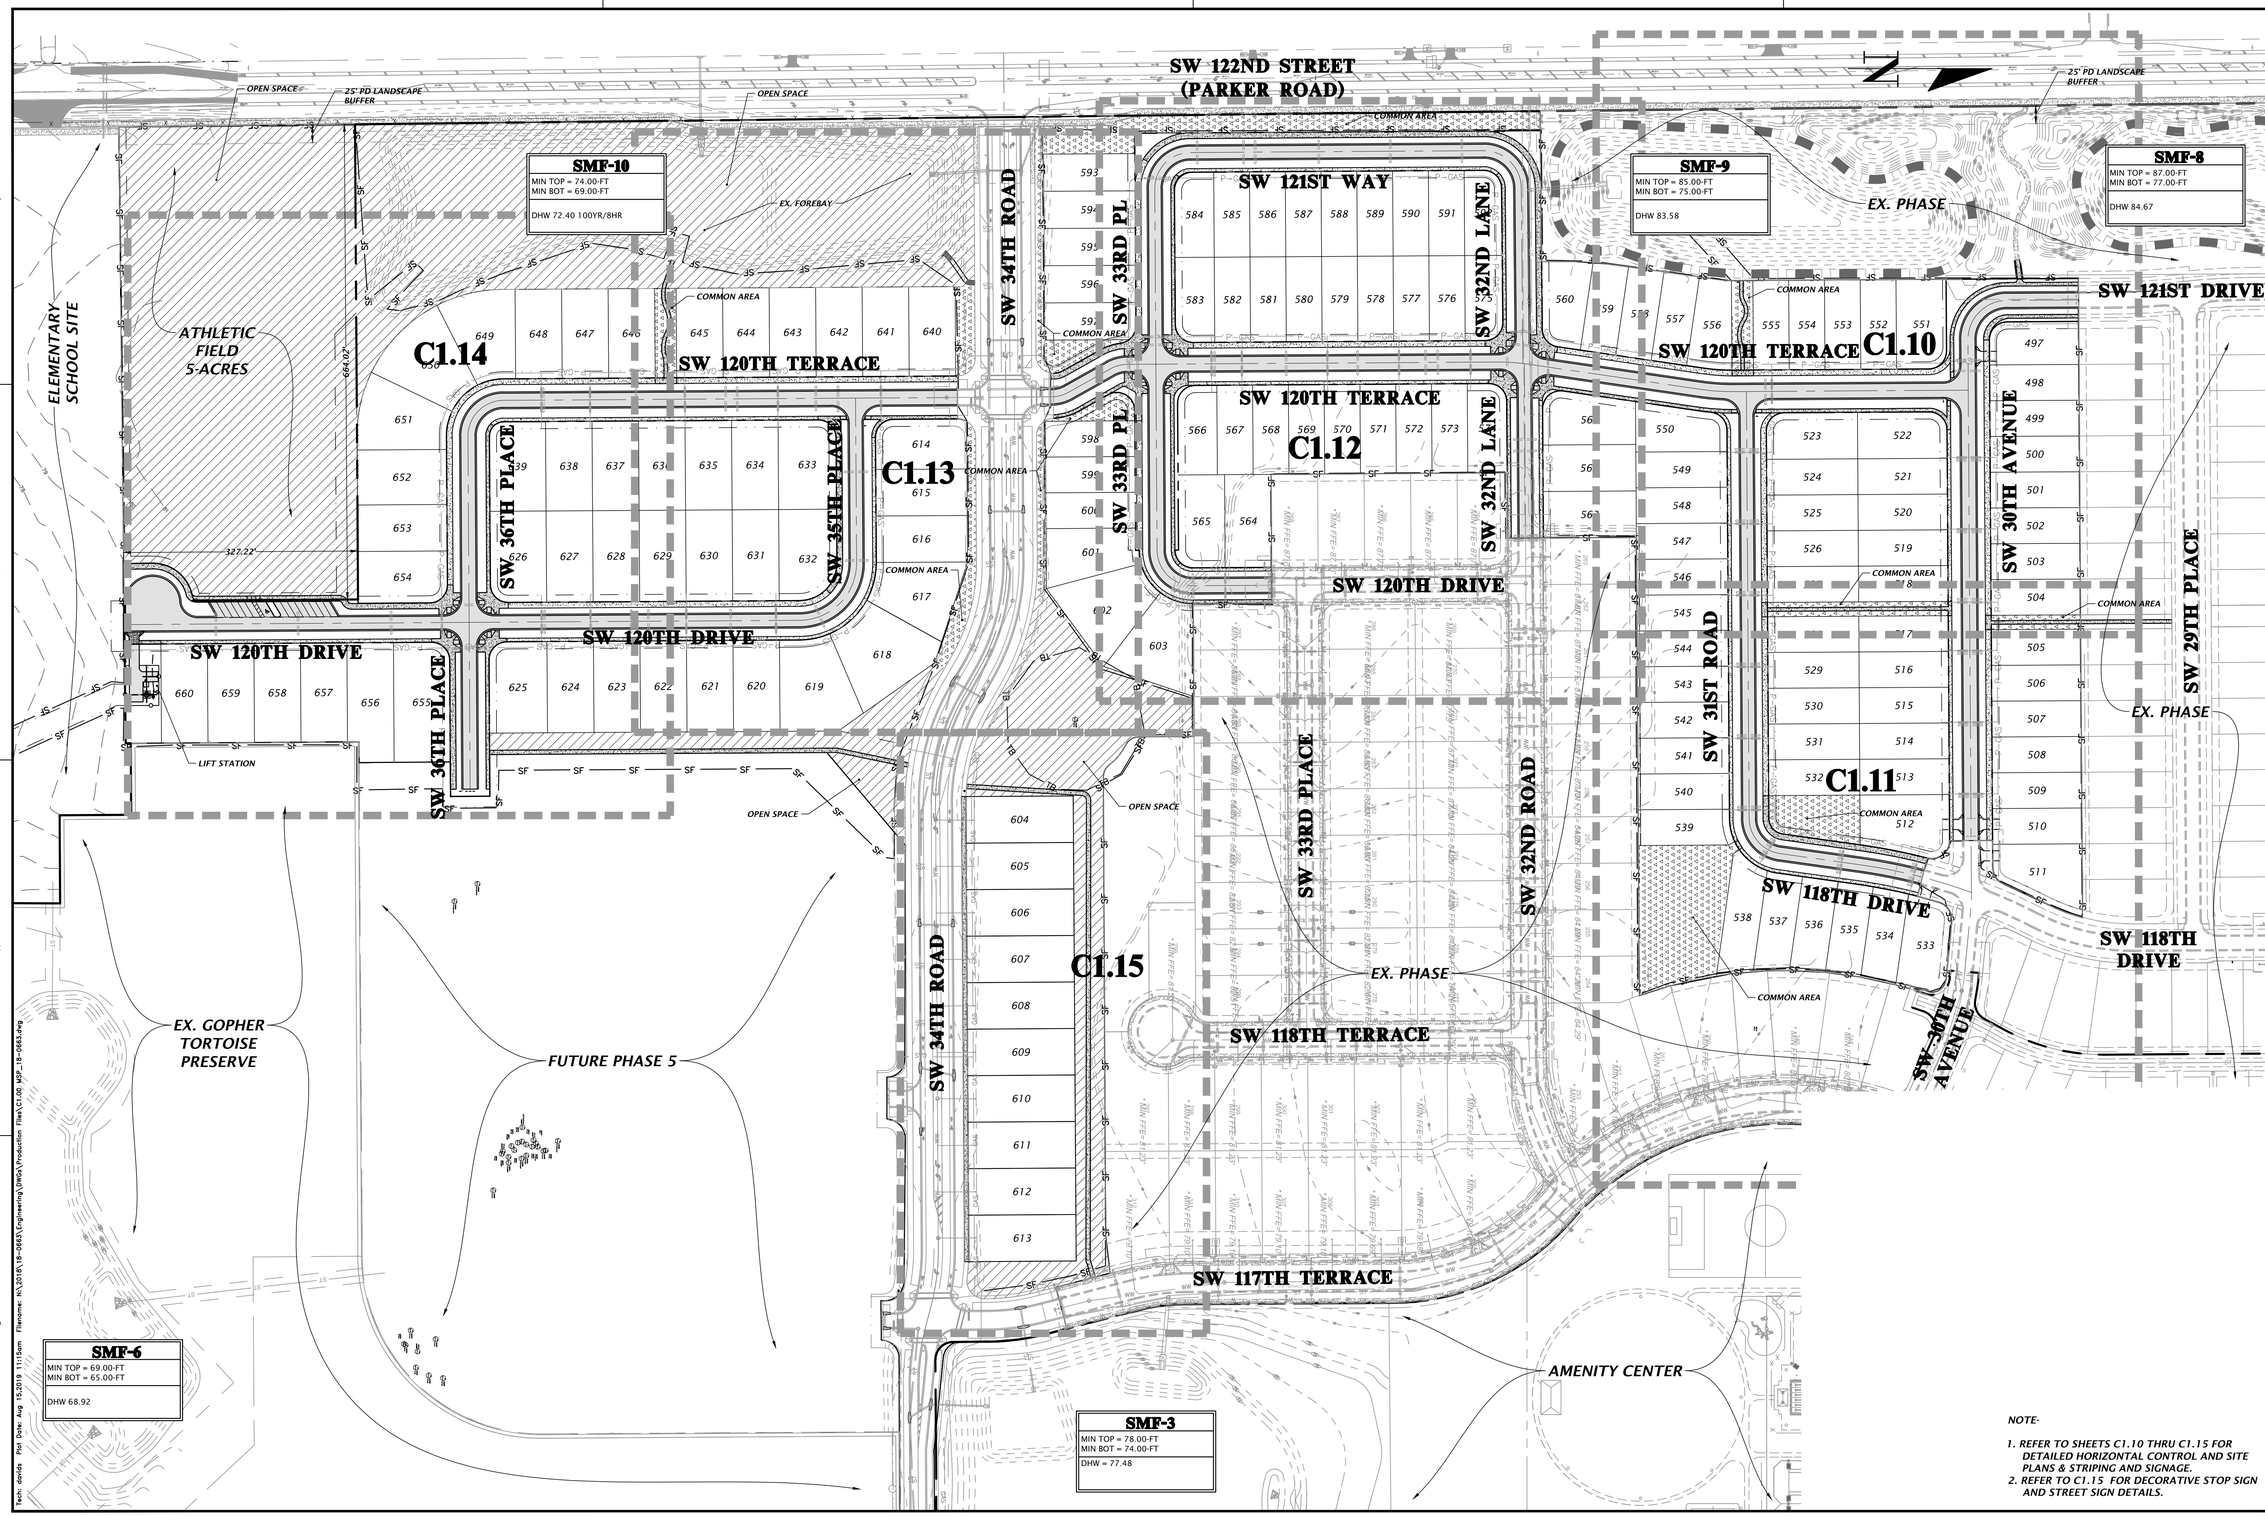

NOTE-

1. REFER TO SHEETS C1.10 THRU C1.15 FOR DETAILED HORIZONTAL CONTROL AND SITE PLANS & STRIPING AND SIGNAGE.
2. REFER TO C1.15 FOR DECORATIVE STOP SIGN AND STREET SIGN DETAILS.

11801 Research Drive
Alachua, Florida 32615
(386) 418-3975
www.chw-inc.com
est. 1988 FLORIDA CA-9075
CHW Professional Consultants

SCALE: 1"=100'

VERIFY SCALE BAR IF ONE INCH ON THIS SHEET DOES NOT SCALE ACCORDINGLY

IF NOT ONE INCH ON THIS SHEET, ADJUST SCALES ACCORDINGLY

CONSTRUCTION/BID REVISIONS:

SUBMITTALS:
05/13/19 ALACHUA CTY, GRU, SRWMD, CLAY ELEC.
06/07/19 ALACHUA CTY, GRU RE-SUBMITTAL
06/07/19 GRU RE-SUBMITTAL
07/29/19 ALACHUA CTY , GRU RE-SUBMITTAL
08/15/19 BIDSET

CLIENT: CC OAKMONT, LLC

PROJECT: FINAL DEVELOPMENT PLANS OAKMONT PHASE 4

SHEET TITLE: MASTER SITE PLAN

DESIGNER: DJS
PROJECT ENGINEER: DJS
QUALITY CONTROL: RJW
PROJECT NUMBER: 18-0663

ROBERT J. WALPOLE

FL PE No. 58206

SHEET NO: C1.00

Tech: davids Plot Date: Aug 15,2019 11:15am Filename: N:\2018\18-0663\Engineering\DWGs\Production Files\C1.00 MPP_18-0663.dwg