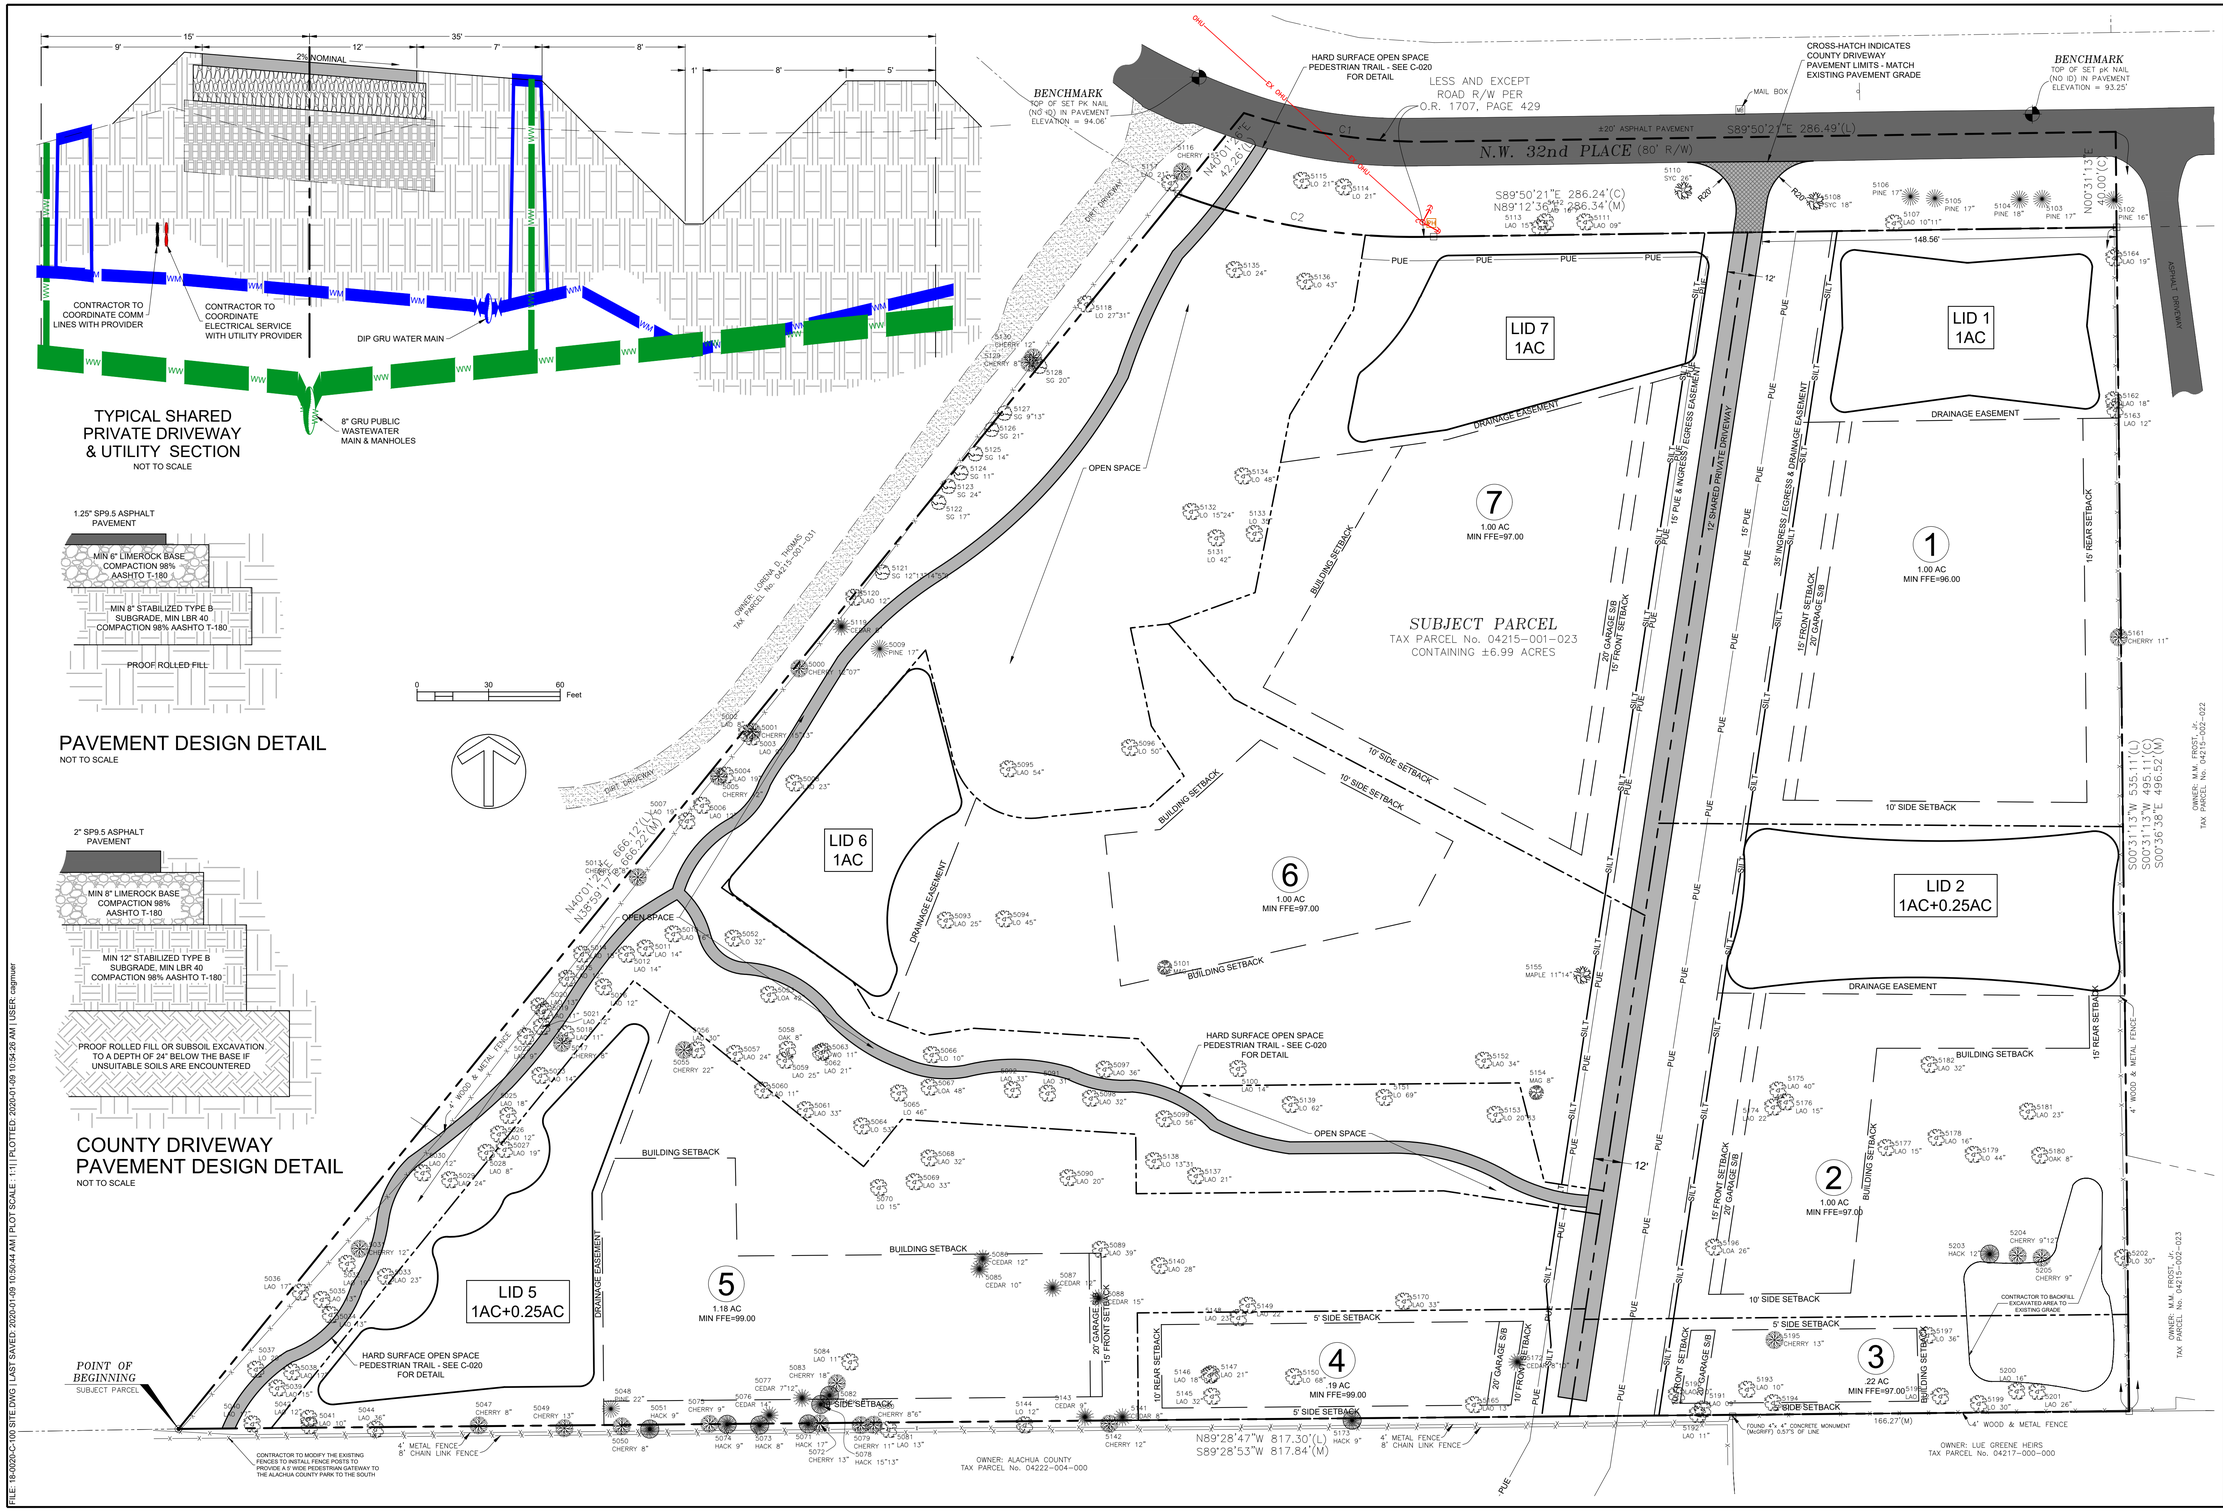

PRELIMINARY

BUDGETING

2019-11-26 COUNTY / GRU RESUBMITTAL
2020-01-06 COUNTY / GRU RESUBMITTAL
2020-01-10 COUNTY MINOR SUBMITTAL

PRICING :

CONSTRUCTION :

PERMITTING / DESIGN REVISIONS:
2018-06-20 DRAFT LAYOUT
2018-07-11 REVISED DRAFT LAYOUT
2018-08-15 REVISED LAYOUT
2018-09-28 REVISED LAYOUT TO ADJUST COMMON GREENS
2018-12-06 REVISED LAYOUT / SURVEY
2019-01-24 30% LAYOUT
2019-03-14 60% LAYOUT
2019-04-08 90% LAYOUT
2019-05-13 INITIAL COUNTY / GRU SUBMITTAL
2019-07-15 COUNTY / GRU RESUBMITTAL
2019-08-30 COUNTY / GRU RESUBMITTAL
2019-09-30 COUNTY / GRU RESUBMITTAL

ENGINEER OF RECORD :
CHRISTOPHER A. GMUER
FL PE # 71599
2020-01-09

gmuer ENGINEERING
FL CA # 31533 gmuerengineering.com (352) 281-4928
2603 NW 13th ST, Box 314 Gainesville, FL 32609

CLIENT:	PACE DESIGN & CONSTRUCTION, INC.
PROJECT MANAGER:	H. HINSON
PLANNER:	F. EDDLETON
LAYOUT / PLANS :	A. GOLDEN
DESIGN:	C.A. GMUER, PE
QUALITY CONTROL :	M. ETIENNE, PE
COUNTY APP #	TBD
GRU APP #	TBD
FDEP 10-2 #	TBD
GEng PROJECT #	18-0020

PARK'S EDGE SUBDIVISION

SITE & HORIZONTAL CONTROL PLAN

C-100